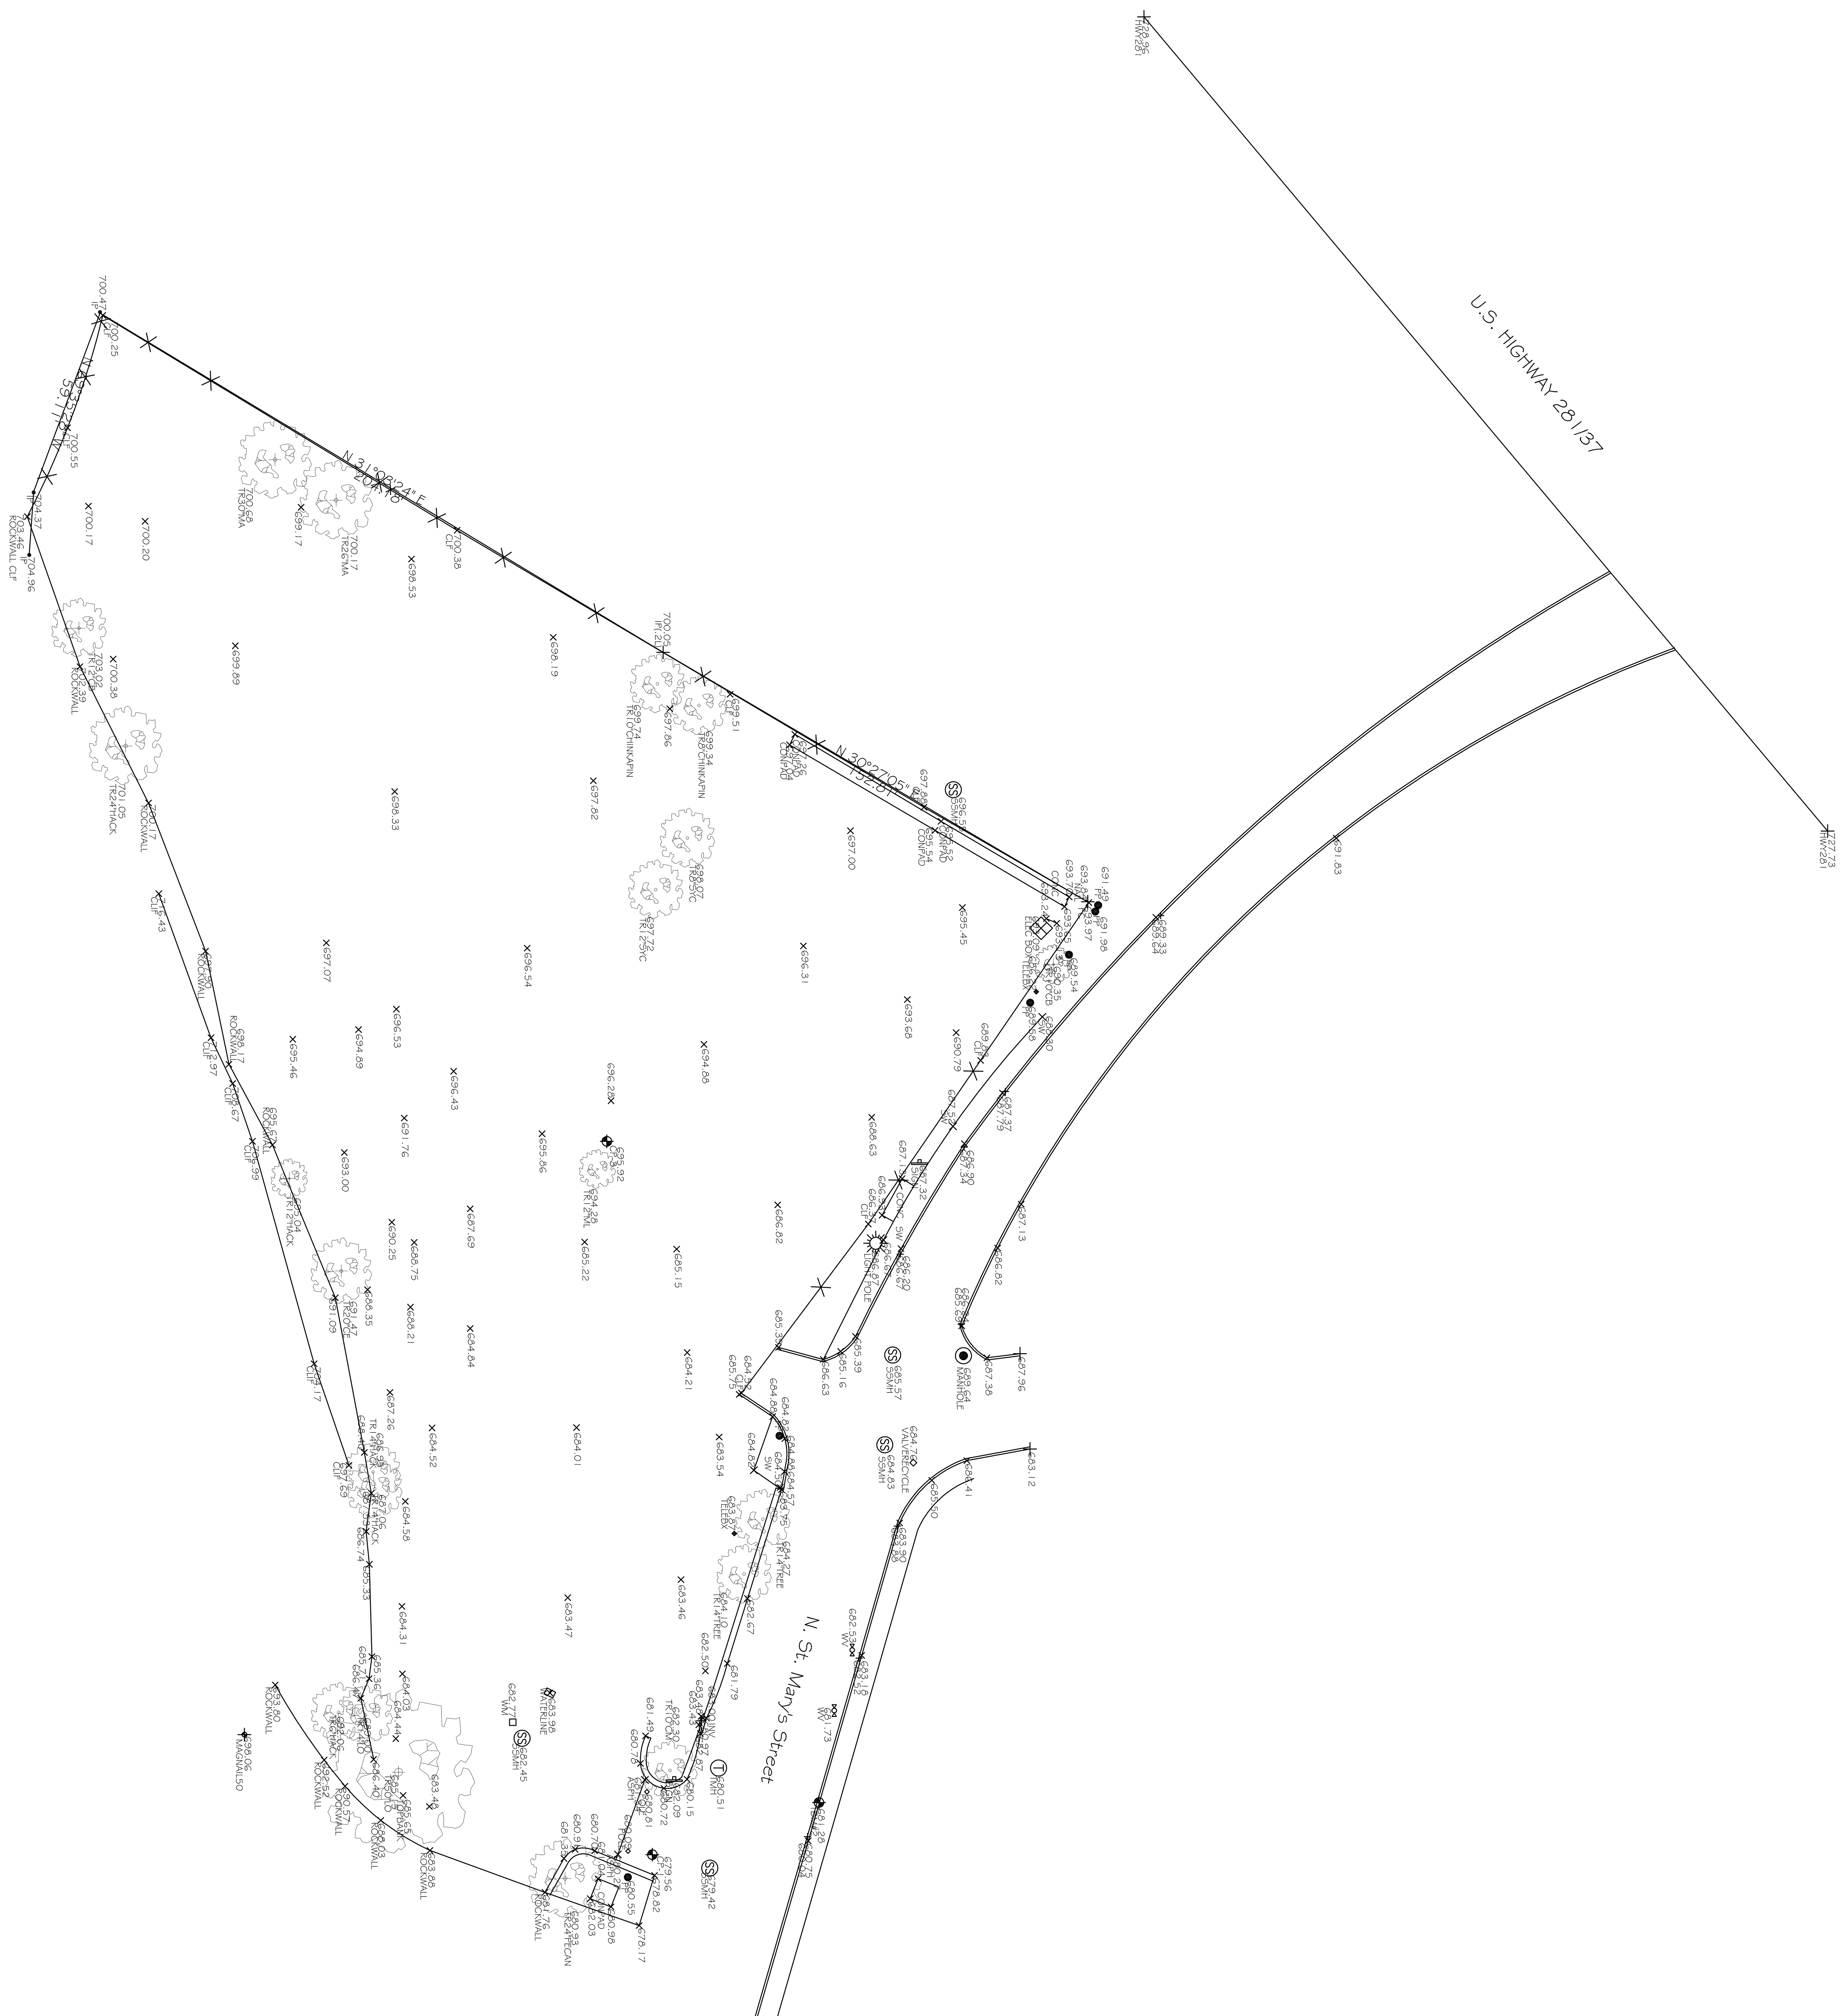

1 / 1 SITE & TOPO SURVEY
SCALE: 1"=30'-0"

Designed By:	S.C. & G.T.
Drawn By:	G.T.
Date:	11-09-09
Project No. :	Project
Filename:	odp110909.dwg

1 / 1

Old Dog Pound

3700 N. St. Mary's
SAN ANTONIO, TEXAS

SITE & TOPO SURVEY

CITY OF SAN ANTONIO

PARKS AND RECREATION DEPARTMENT

PARK PROJECT SERVICES DIVISION

506 DOLOROSA ST. SAN ANTONIO, TX. 78204
P.O. BOX 839966 78283-3966
TEL. (210) 207-2879 FAX (210) 207-2720

Date: Revisions/Submissions

SanAntonio **Parks and Recreation** *Department*